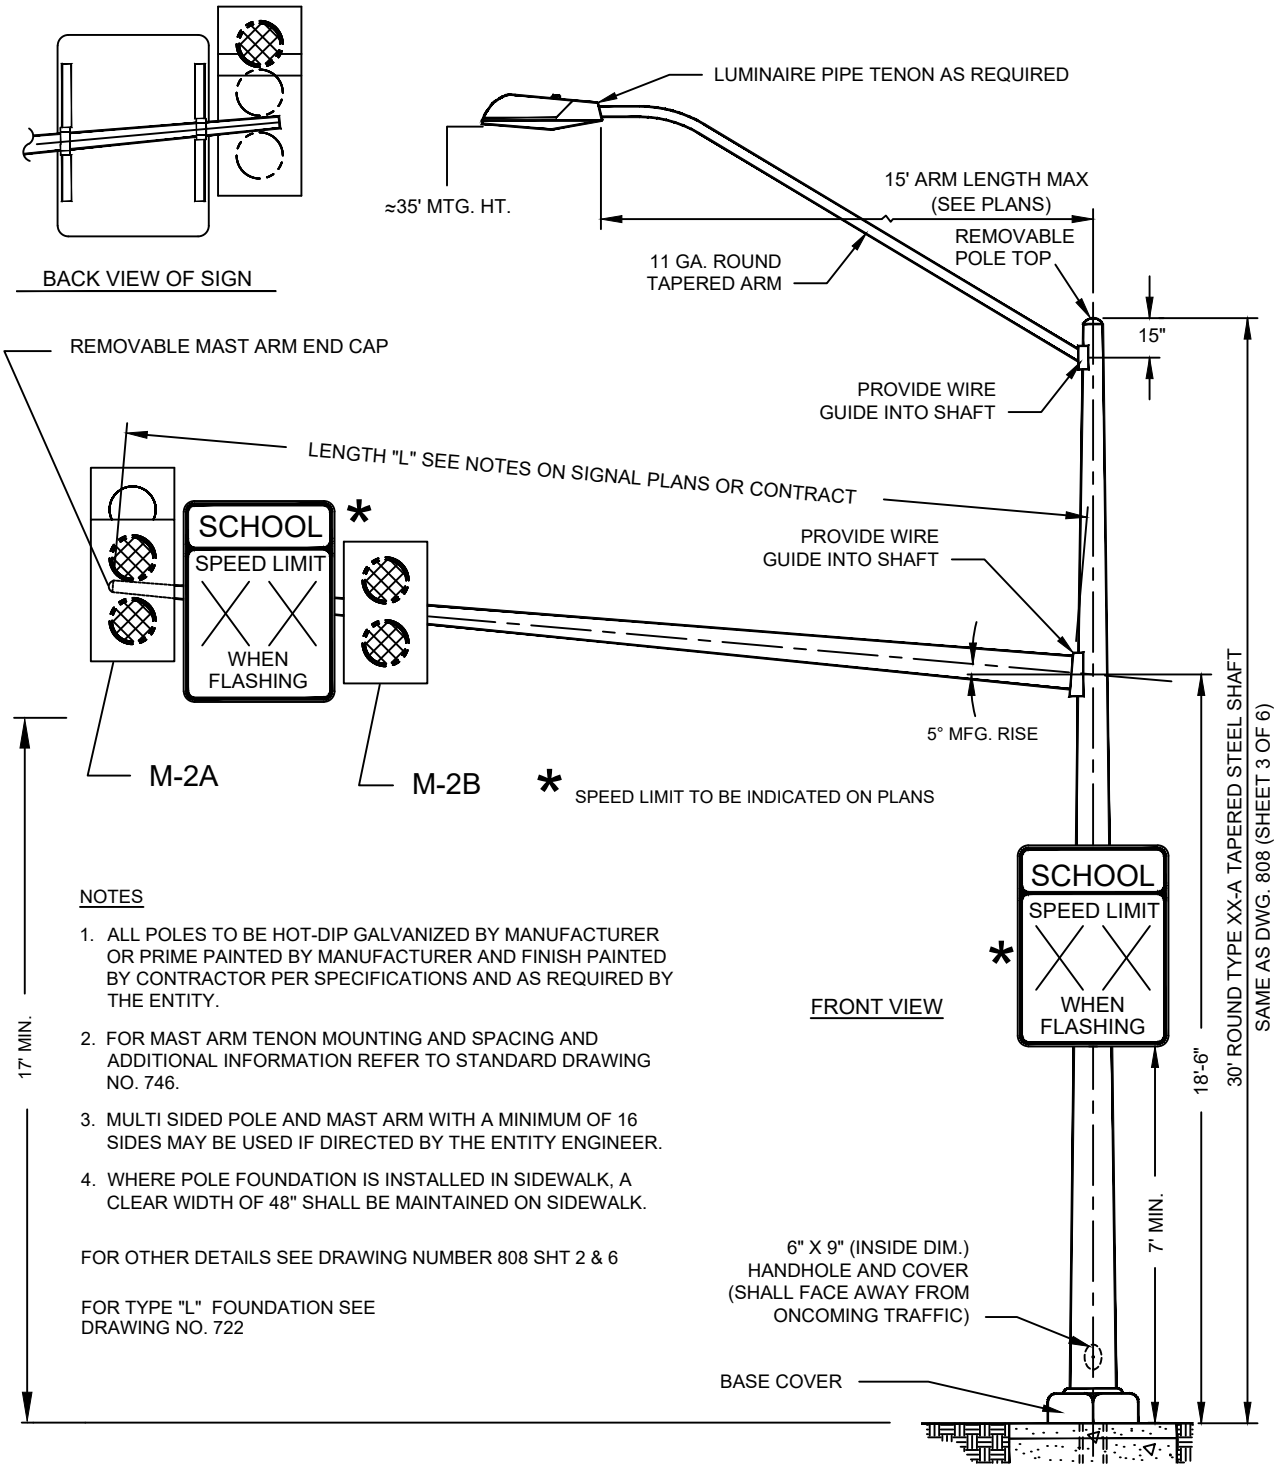

NOTES

1. ALL POLES TO BE HOT-DIP GALVANIZED BY MANUFACTURER OR PRIME PAINTED BY MANUFACTURER AND FINISH PAINTED BY CONTRACTOR PER SPECIFICATIONS AND AS REQUIRED BY THE ENTITY.
2. FOR MAST ARM TENON MOUNTING AND SPACING AND ADDITIONAL INFORMATION REFER TO STANDARD DRAWING NO. 746.
3. MULTI SIDED POLE AND MAST ARM WITH A MINIMUM OF 16 SIDES MAY BE USED IF DIRECTED BY THE ENTITY ENGINEER.
4. WHERE POLE FOUNDATION IS INSTALLED IN SIDEWALK, A CLEAR WIDTH OF 48" SHALL BE MAINTAINED ON SIDEWALK.

FOR OTHER DETAILS SEE DRAWING NUMBER 808 SHT 2 & 6

FOR TYPE "L" FOUNDATION SEE DRAWING NO. 722

IN CLARK COUNTY AND THE CITY OF NORTH LAS VEGAS, USE ONLY XX-A POLE DWG. 808 SHT 3 & 6 FOR "L" FOUNDATION SEE DWG. 722

AGENCY APPROVED	B	C	H	L	M	N	R

SPECIFICATION REFERENCE	

UNIFORM STANDARD DRAWINGS
CLARK COUNTY AREA

30 FT. POLE WITH SCHOOL FLASHING SIGN

DATE 12-10-20 | DWG. NO. 745